PROPOSED SEWAGE SYSTEM
FOR
RAYMOND LALIME
BELL LOT
SEABROOK, N.H.
SCALE 1"=20 AUG 70
PARKER SURVEY ASSOC. INC.
SEABROOK, N.H.

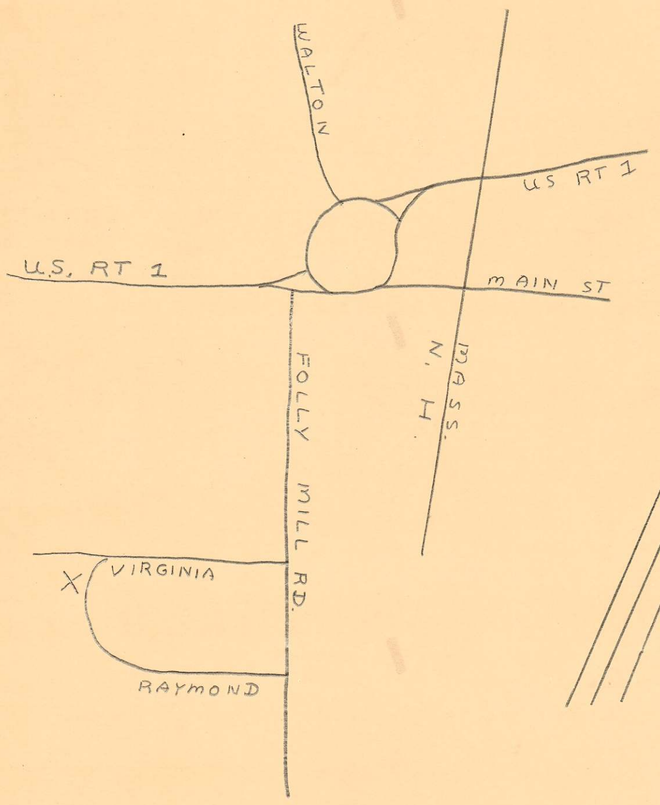

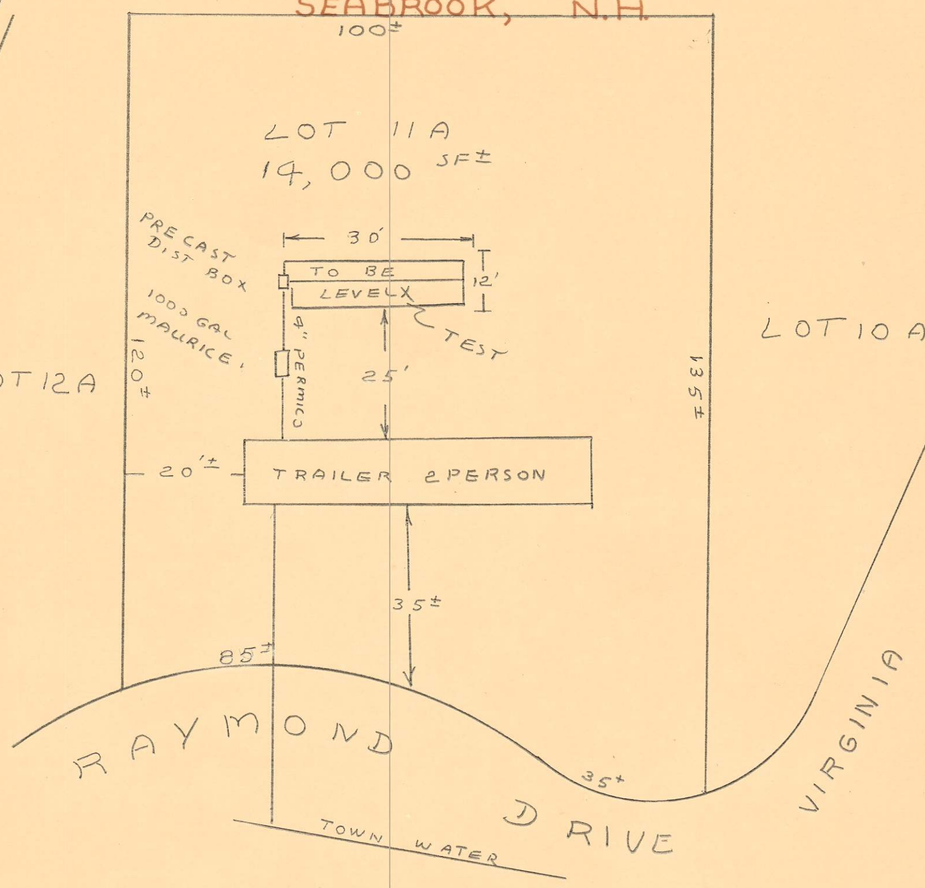

TEST PIT & SOIL LOG

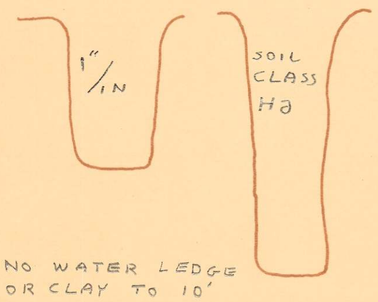

PARTIAL SECTION OF LEACHING BED

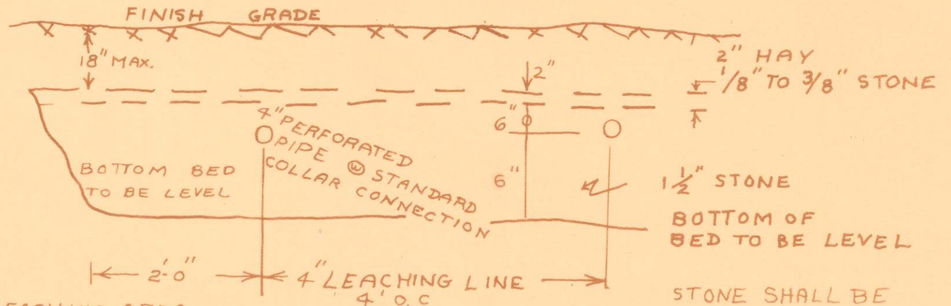

BOTTOM OF LEACHING AREA MIN OF 4 FT. ABOVE HIGH WATER TABLE & 8 FT CLAY, HARDPAN OR LEDGE

STONE SHALL BE WASHED CRUSHED STONE OR WASHED GRAVEL FREE FROM IRON, FINES, DUST & ORGANIC MATTER AS LAID

816

PROPOSED SEWAGE SYSTEM
FOR
RAYMOND LALIME
WILLSON LOT
SEABROOK, N.H.
SCALE 1"=20 AUG 70
PARKER SURVEY ASSOC. INC.
SEABROOK, N.H.

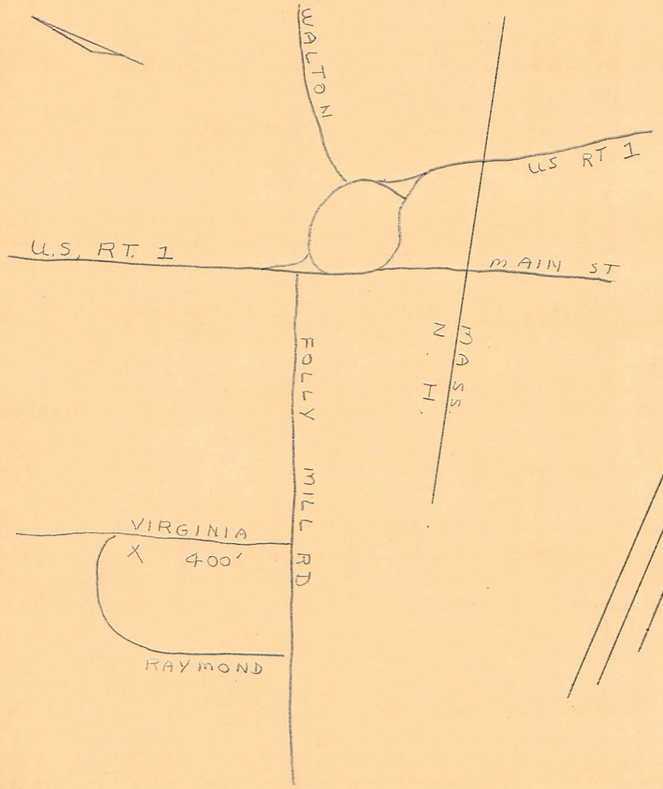

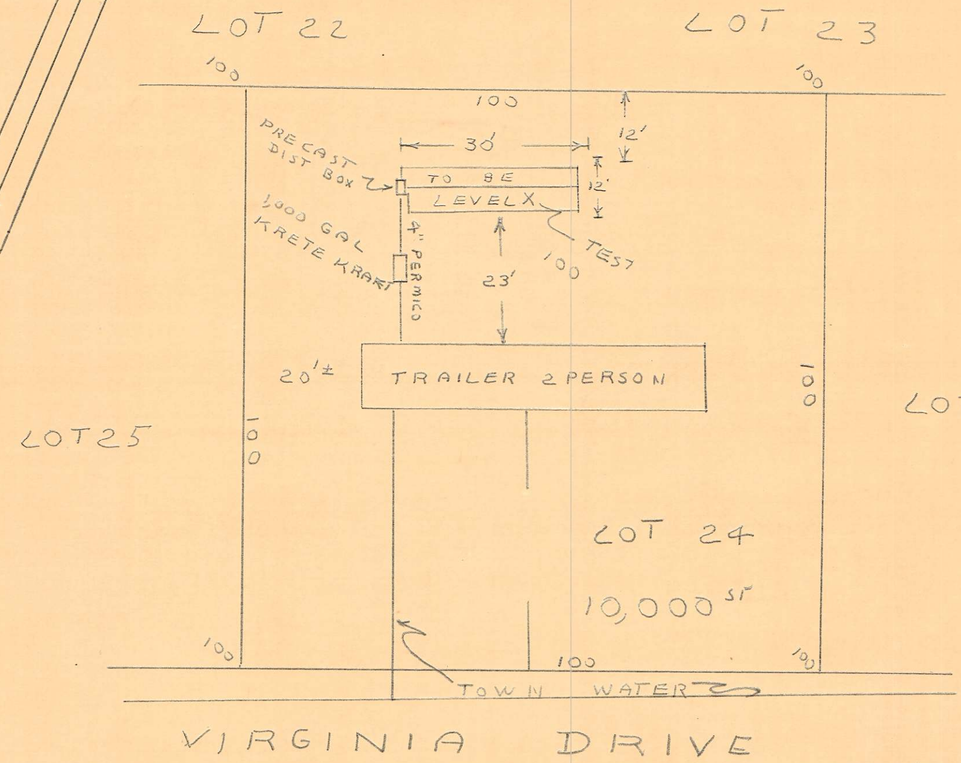

TEST PIT & SOIL LOG

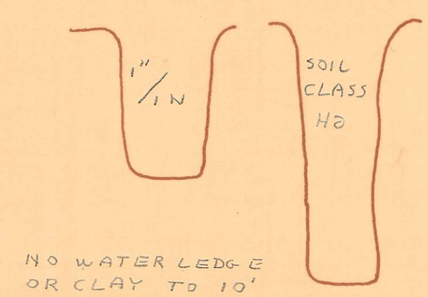

PARTIAL SECTION OF LEACHING BED

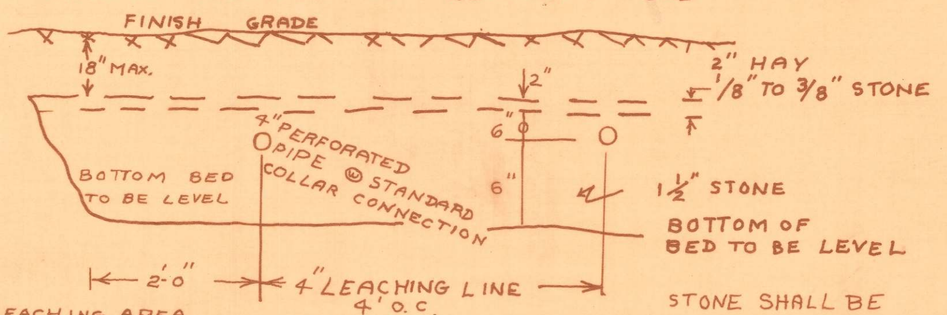

BOTTOM OF LEACHING AREA MIN OF 4 FT. ABOVE HIGH WATER TABLE & 8 FT CLAY, HARDPAN OR LEDGE

STONE SHALL BE WASHED CRUSHED STONE OR WASHED GRAVEL FREE FROM IRON, FINES, DUST & ORGANIC MATTER AS LAID

8/6

PROPOSED SEWAGE SYSTEM
FOR
MR THOMPSON

SEABROOK N.H
SCALE 1"=20' 3/12/70
PARKER SURVEY ASSOC. INC
SEABROOK, N.H

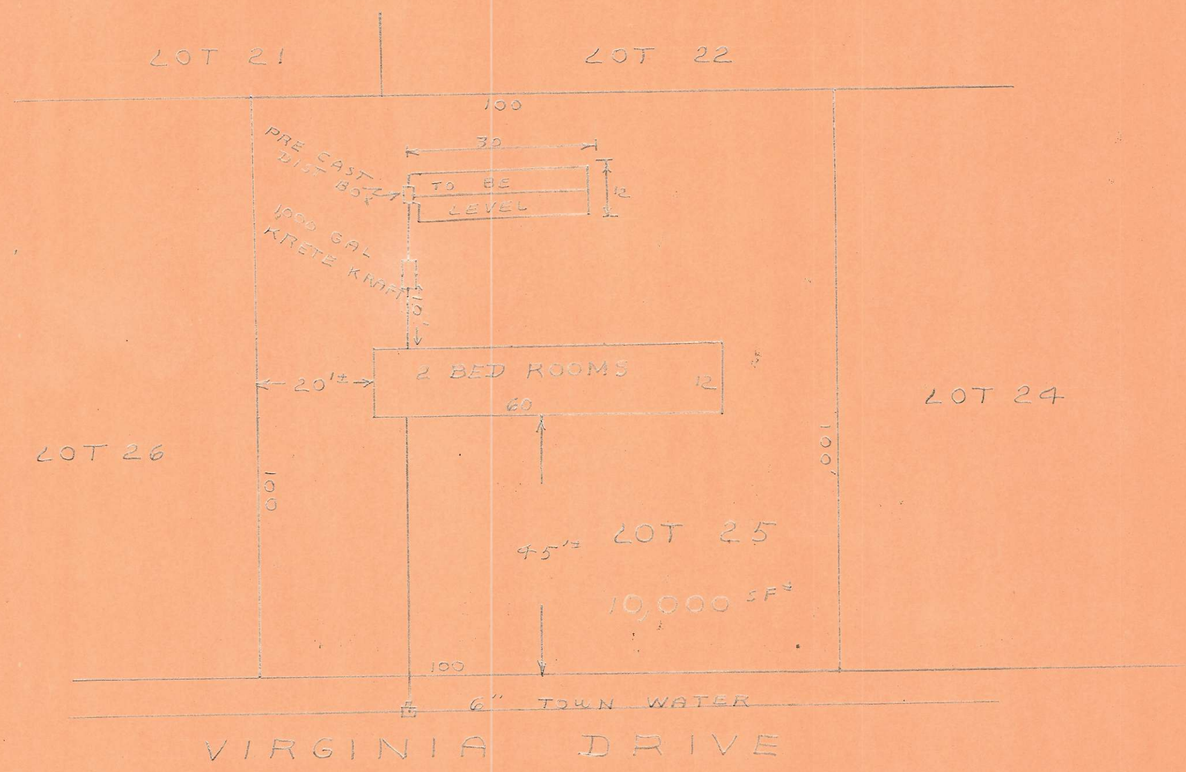

TEST PIT & SOIL LOG

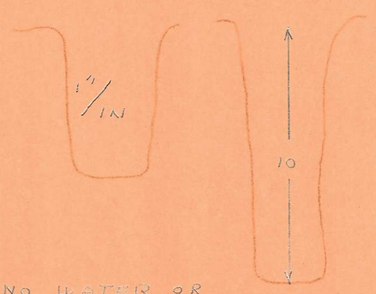

NO WATER OR IMPERMEABLE STRATA

BOTTOM OF LEACHING AREA MIN OF 4 FT ABOVE HIGH WATER TABLE & 8 FT CLAY, HARDPAN OR LEDGE

PARTIAL SECTION OF LEACHING BED

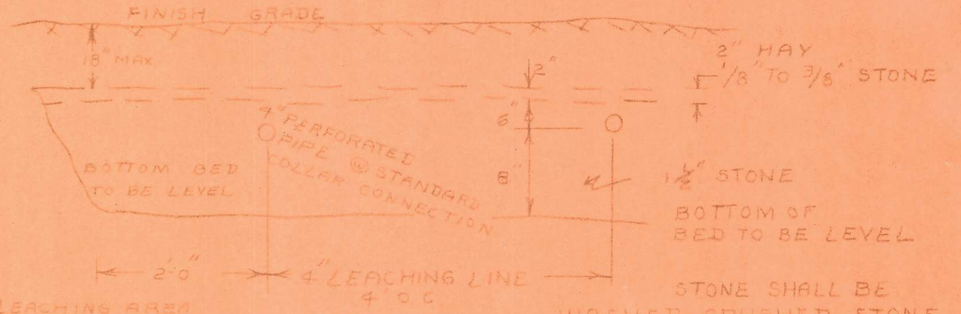

STONE SHALL BE WASHED CRUSHED STONE OR WASHED GRAVEL FREE FROM IRON, FINES, DUST & ORGANIC MATTER AS LAID

8/6

PROPOSED SEWAGE SYSTEM
FOR
RAYMOND LALIME
HOWLE LOT
SEABROOK, N.H.
SCALE 1"=20 AUG 70
PARKER SURVEY ASSOC. INC.
SEABROOK, N.H.

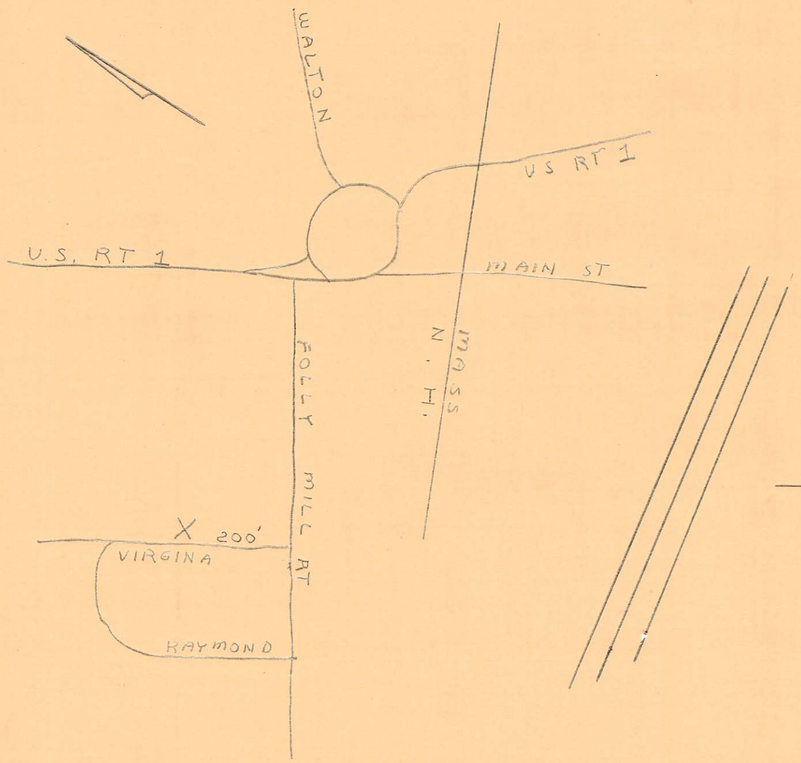

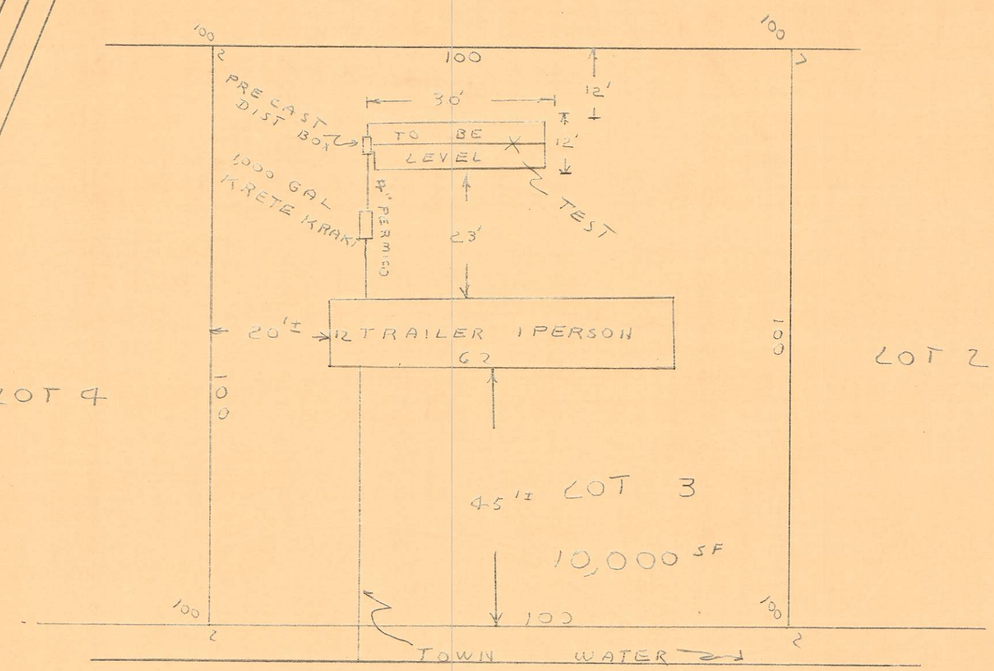

THE STATE OF NEW HAMPSHIRE
RICHARD K. PARKER, Jr. No. 8
REGISTERED LAND SURVEYOR

TEST PIT & SOIL LOG

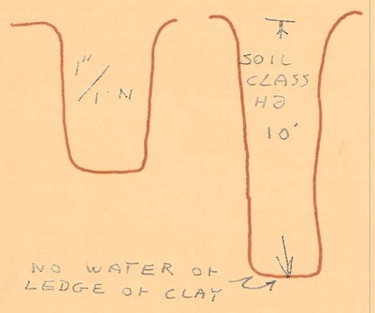

PARTIAL SECTION of LEACHING BED

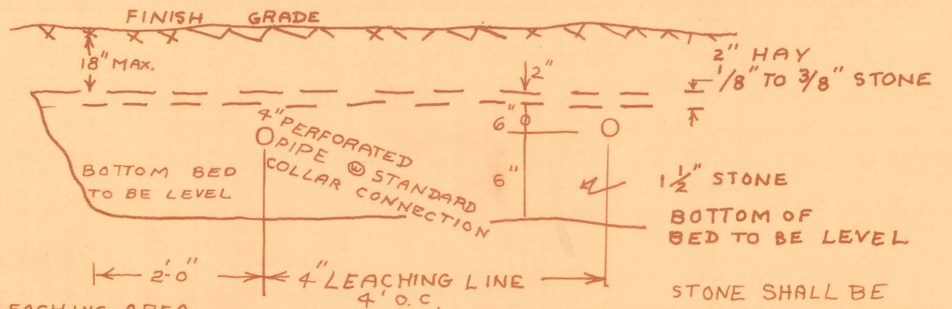

BOTTOM of LEACHING AREA MIN of 4 FT. ABOVE HIGH WATER TABLE & 8 FT CLAY, HARDPAN OR LEDGE

STONE SHALL BE WASHED CRUSHED STONE OR WASHED GRAVEL FREE FROM IRON, FINES, DUST & ORGANIC MATTER AS LAID